2025

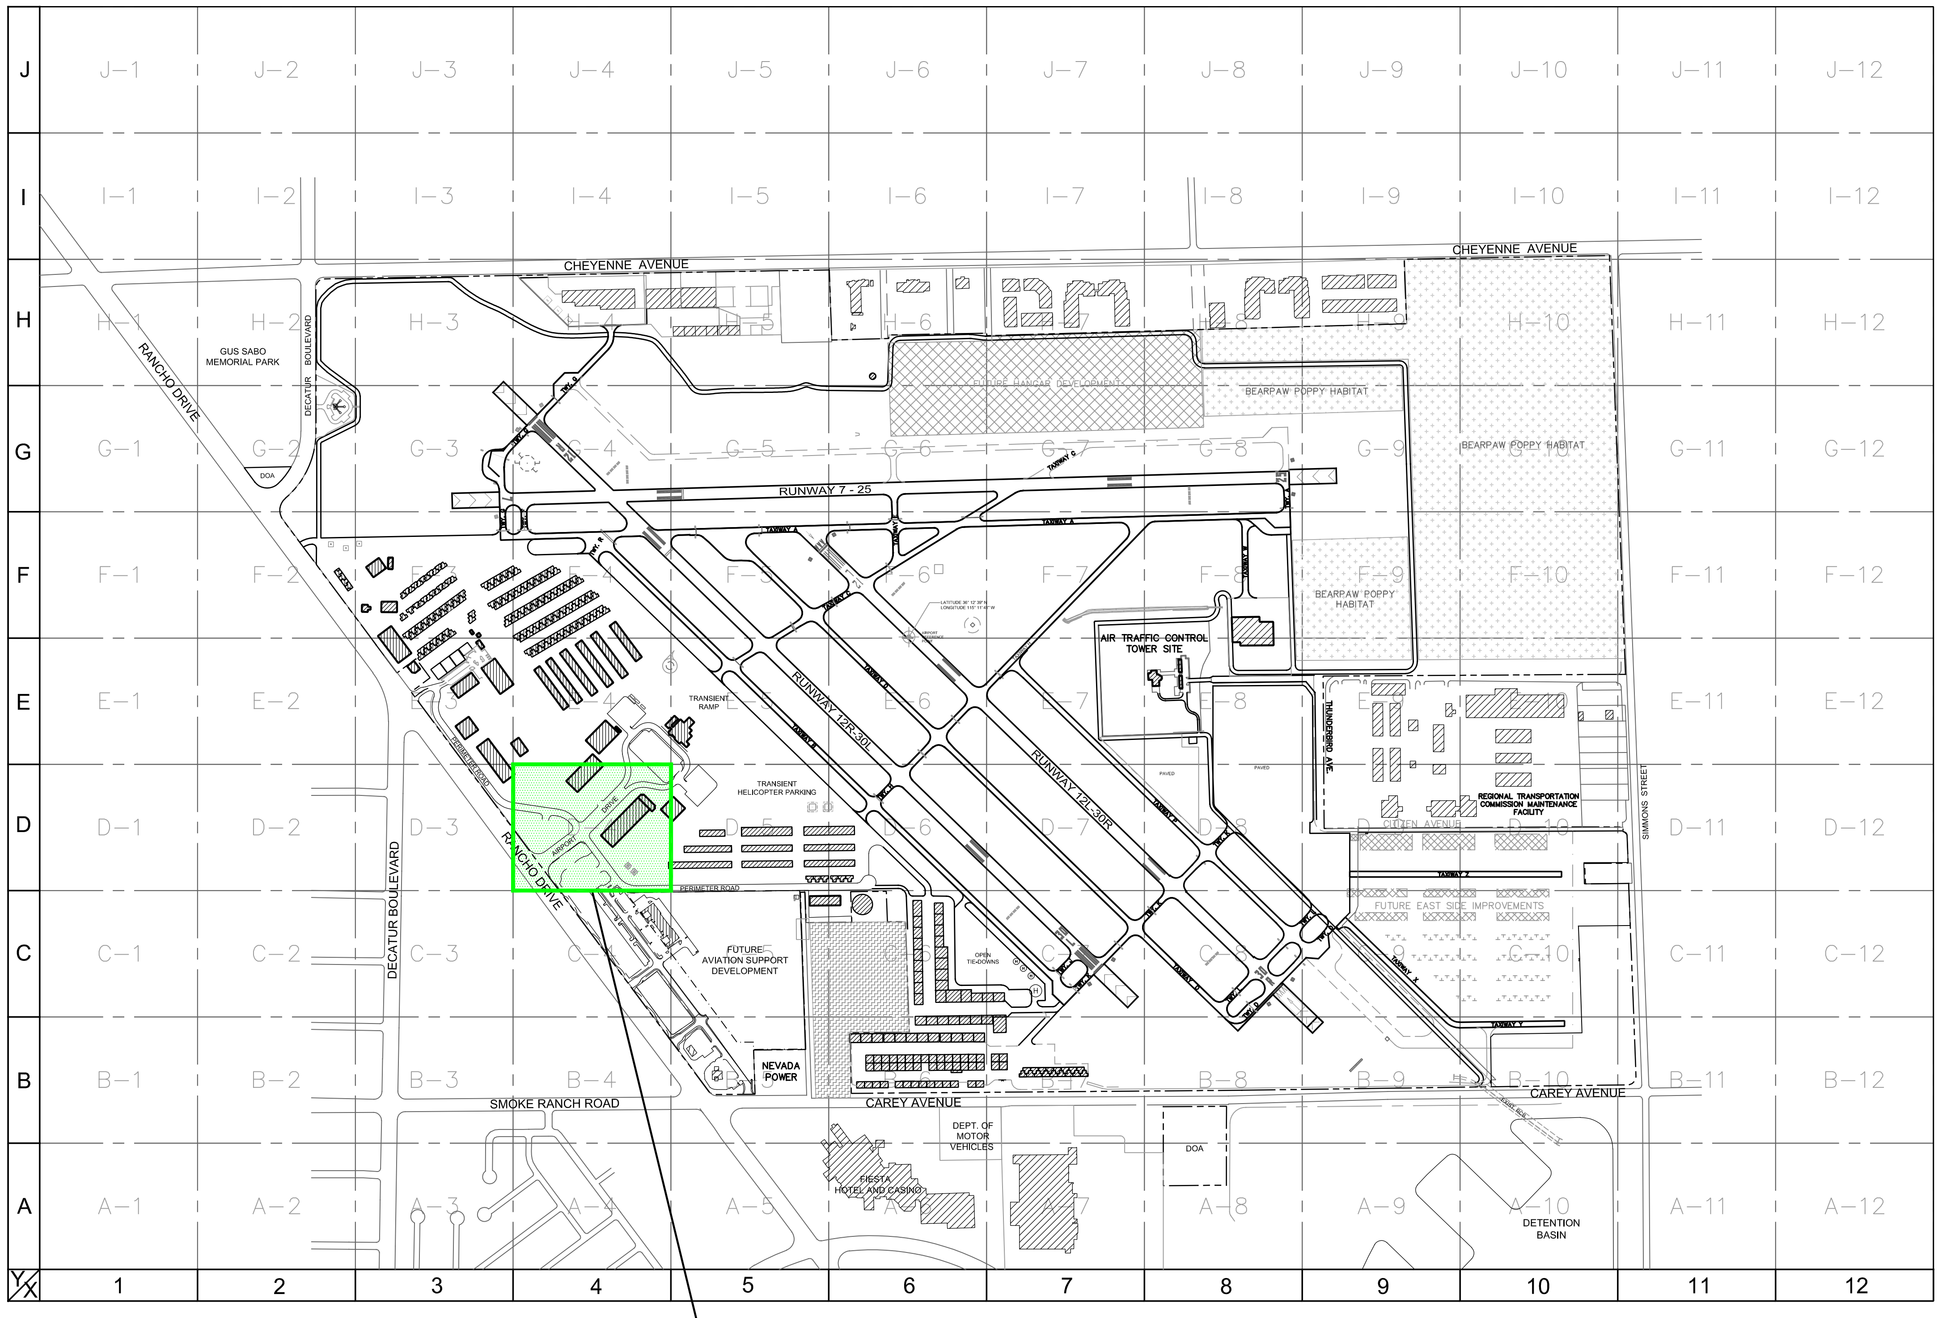

PROJECT LOCATION

CLARK COUNTY DEPARTMENT OF AVIATION

NORTH LAS VEGAS AIRPORT (VGT)

2730 AIRPORT DRIVE, SUITE 101
NORTH LAS VEGAS, NV 89032

CCDOA PROJECT No. XXXX

A.I.P. No. X-XX-XXXX-XX
PUBLIC WORKS PROJECT No. CL-XXXX-XXX

PROJECT TITLE
PROJECT TITLE

SUBMITTAL PHASE
VOLUME X of XX

Clark County
Department of Aviation

ROSEMARY A. VASSILIADIS
DIRECTOR of AVIATION

JAMES C. CHRISLEY
Senior Director

JOSEPH PIURKOWSKI
Chief Financial Officer

Doug McMahan
Senior Director

KEVIN SCHILLER
County Manager

Clark County Commission

TICK SEGERBLOM
Chairman

WILLIAM McCURDY II
Vice-Chairman

JUSTIN C. JONES
MARILYN KIRKPATRICK
APRIL BECKER
MICHAEL NAFT
JAMES B. GIBSON

PREPARED BY:

JANUARY 15, 2025

ARCHITECT /ENGINEER seal/stamp here

DOA approval stamp

Rev.	Date	Description
0	01-15-2025	ISSUED FOR ? (or REV DESCRIPTION)

CCDOA Project No.
DOA Project #
Date
JANUARY 15, 2025
Drawing Number
G0.0
ISSUED FOR BID/CONSTRUCTION

DOA 30x42 "E"

P:\Victor Mt1.DOA Cover Sheets\1. AutoCAD DWG\1. DOA30x42 E"North Las Vegas Airport VGT Cover.dwg Feb 10, 2025 - 8:34am

PLEASE RECYCLE